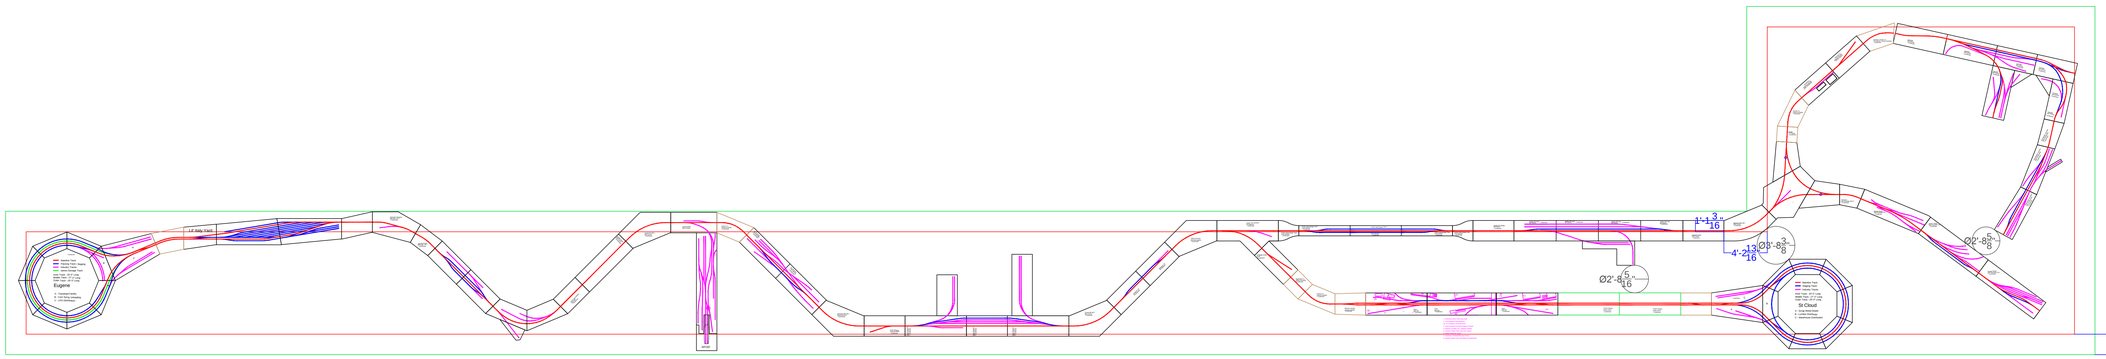

EXTERIOR WALL

EXTERIOR WALL

EXTERIOR WALL

11'

13'